Certificate of Survey

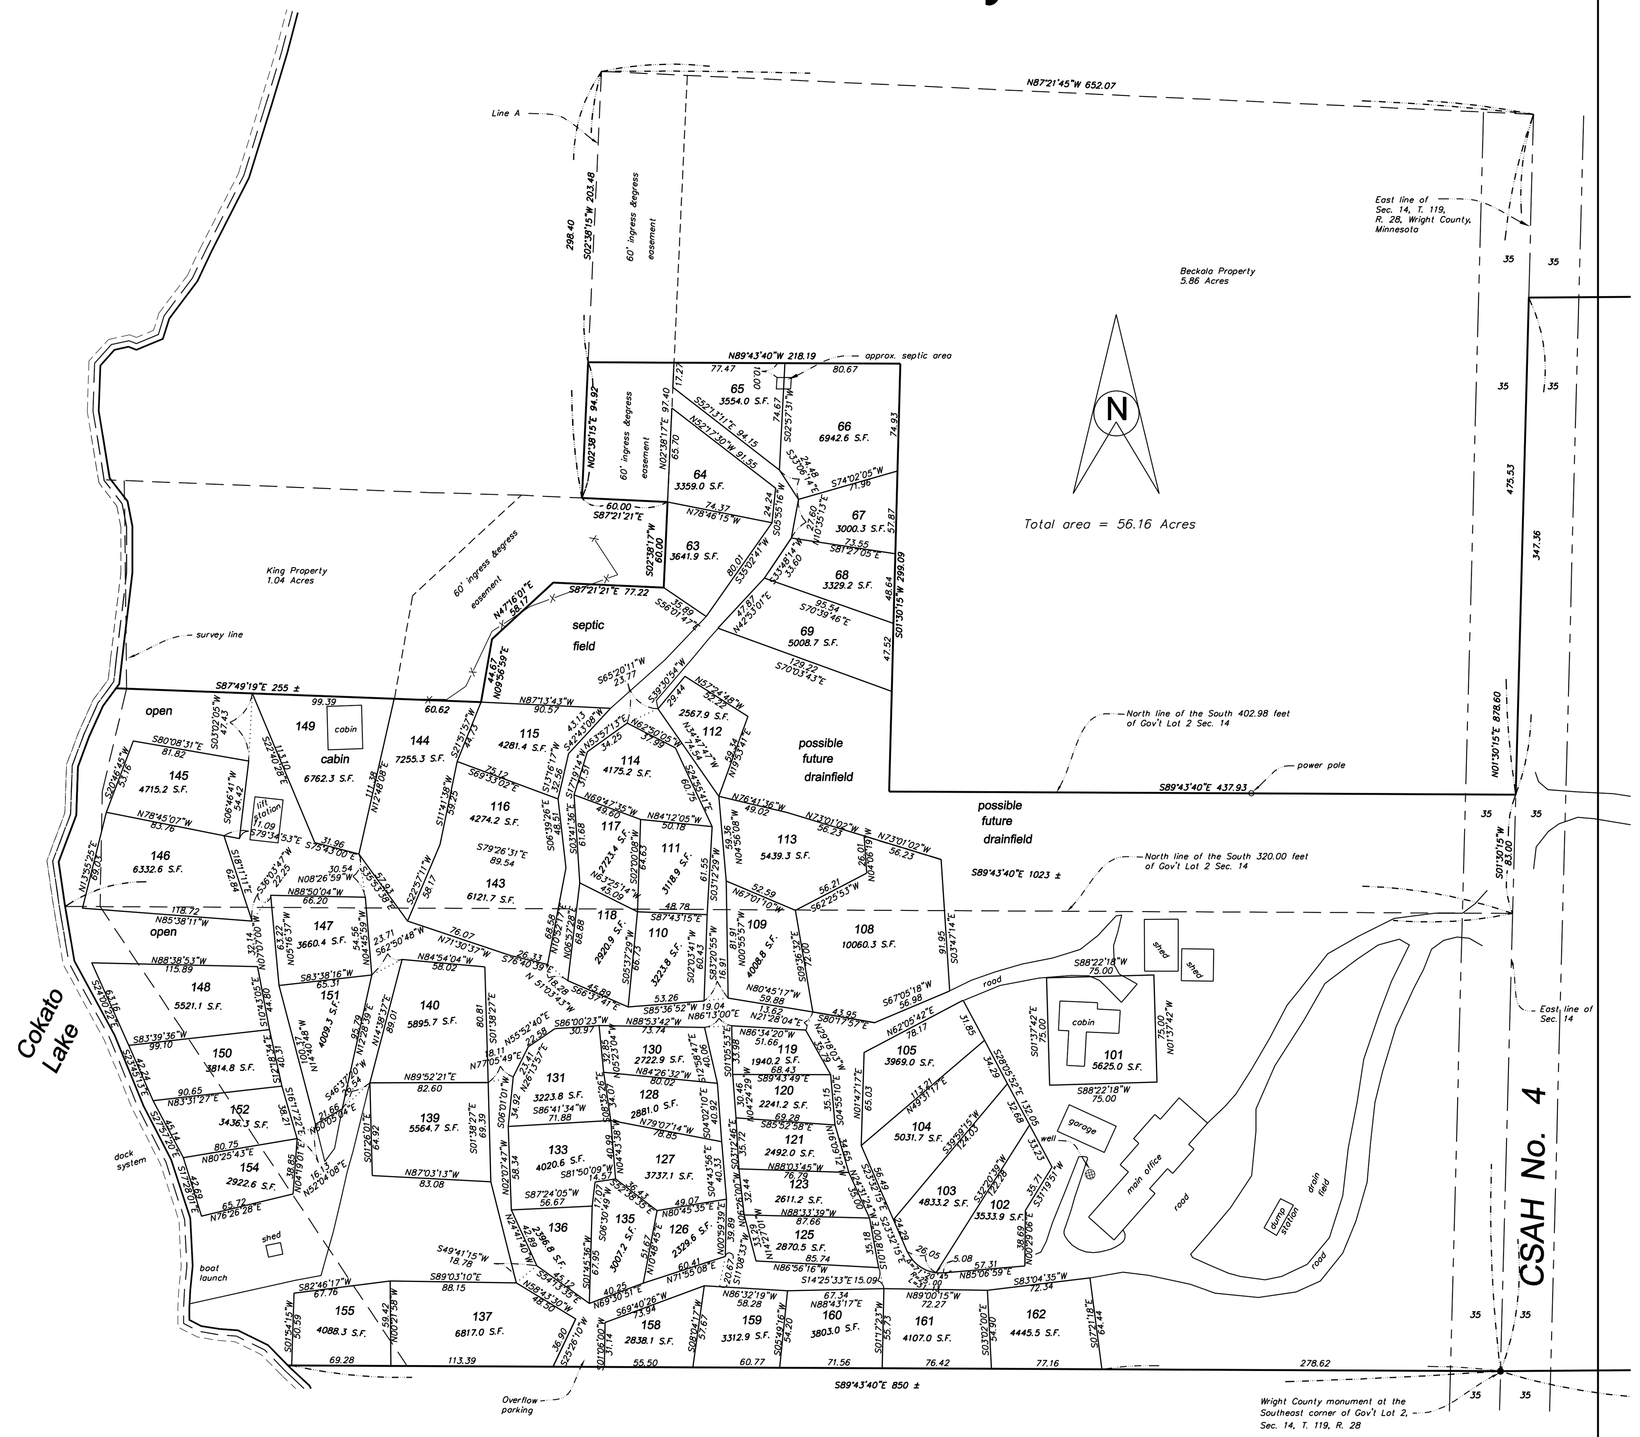
N87°21'45"W 652.07
Line A
East line of Sec. 14, T. 118, R. 28, Wright County, Minnesota
Beckala Property 5.86 Acres
N
Total area = 56.16 Acres
King Property 1.04 Acres
survey line
60' ingress egress easement
septic field
approx. septic area
possible future drainfield
North line of the South 402.98 feet of Gov't Lot 2 Sec. 14
North line of the South 320.00 feet of Gov't Lot 2 Sec. 14
power pole
S89°43'40"E 437.93
S89°43'40"E 1023.8
S89°43'40"E 850.8
open
cabin
Cokato Lake
dock system
boat launch
shed
overflow parking
Wright County monument at the Southeast corner of Gov't Lot 2, Sec. 14, T. 118, R. 28
CSAH No. 4
East line of Sec. 14
well
septic
cabin
garage
mail
mail
mail